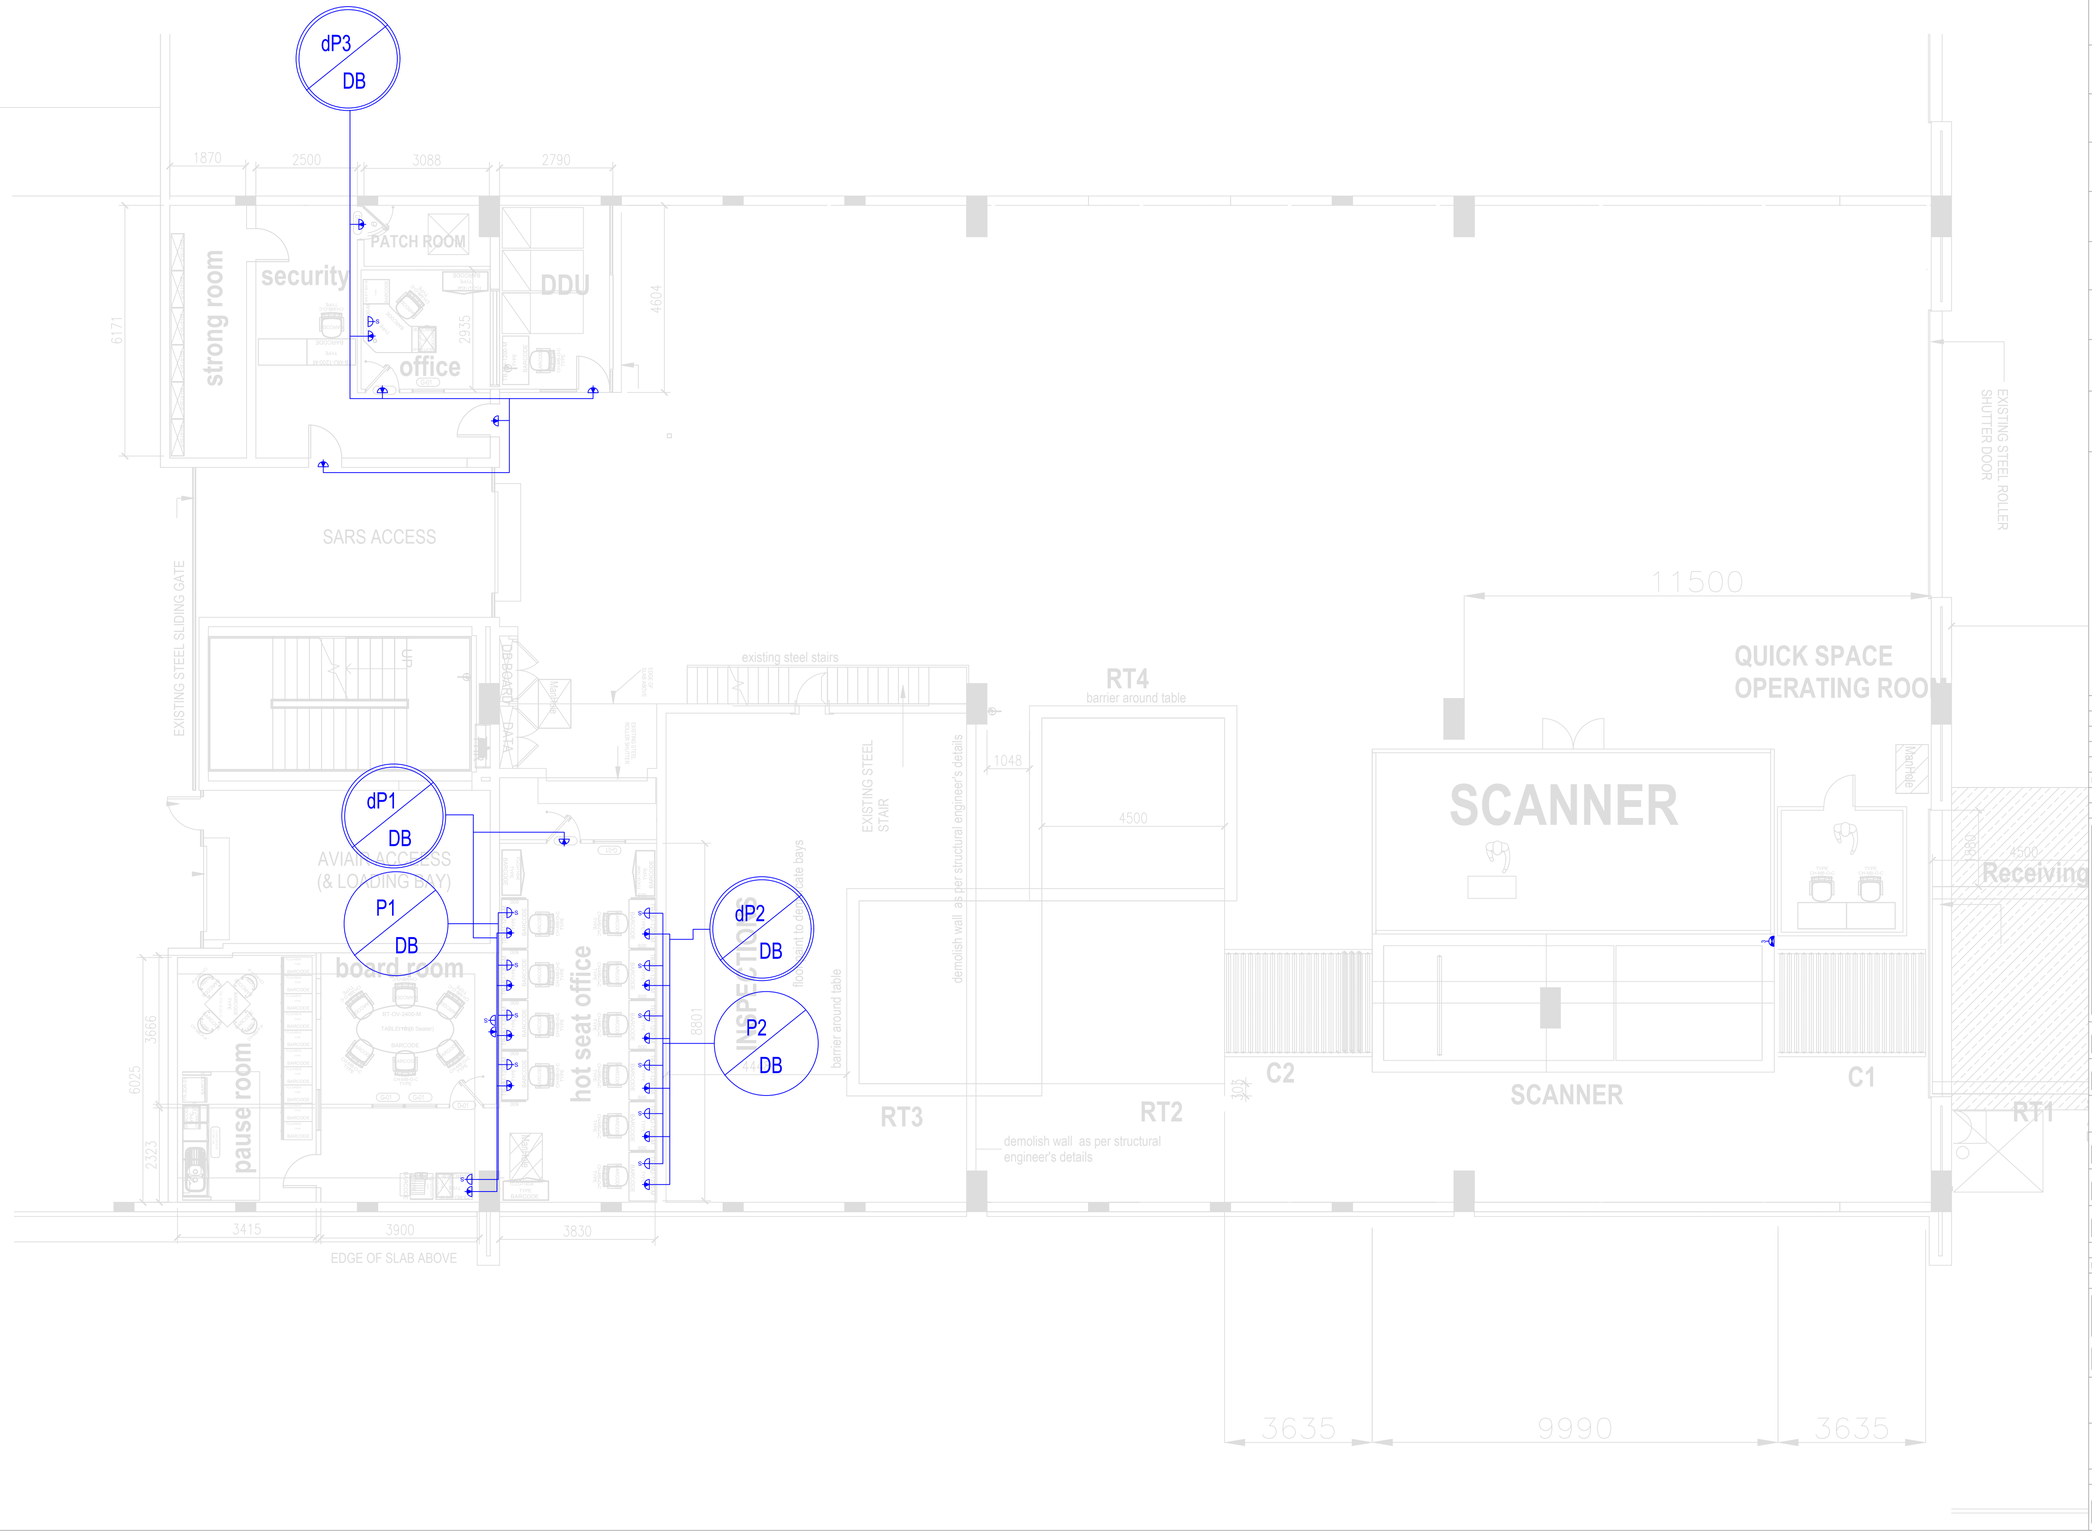

S	Single Switched Socket Outlet 16A, 240V (Standard 4x2)
S	Single Switched Socket Outlet 16A, 240V (Dedicated 4x2, Red)
	Double channel power skirting trunking - vertical drop
	Double channel power skirting
	Standard circuiting
	Dedicated circuiting
	Wire Cable Tray for ICT 300mm x 60mm Electrogalvanized steel
	Industrial trunking, galvanised steel
S	240V 16A Powerbox set 1xDedicated SSSO (red) 1xStandard SSSO (white) 1xData point provision
3	Three Phase Socket Outlet 65A, 400V

REVISION No	DATE :	DESCRIPTION:
0	17/09/2019	Issued for tender

REVISIONS

SARS

CORPORATE REAL ESTATE

PROJECT NAME/DESCRIPTION
ORTIA STATE WAREHOUSE SCANNER

PROFESSIONAL SERVICE
ENGINEERING

CONTRACT - SECTION

DISCIPLINE	PROJECT STAGE
ELECTRICAL ENGINEERING	4

WORK DESCRIPTION - SUB DIVISION
SMALL POWER DESIGN

DRAWING DESCRIPTION
ORTIA SWH SMALL POWER LAYOUT

DESIGNED			DRAWN
SCALE			CHECKED

RESPONSIBLE PROFESSIONAL

DATE	NAME	SIGNATURE	PR NUMBER
	B. SIKHOSANA		20150356

DRAWING CO-ORDINATED

CONSULTANT :

CONTRACTOR :

CADD SYSTEM			FILE NAME
SIZE	DRAWING NUMBER		REV
A1			